

World Ayurveda Congress 2026 @ Janta Maidan, Bhubaneswar, Odisha

Exhibition (Hangar - 60x130m)

- NOTES
1. ALL DIMENSIONS ARE IN MILLIMETERS
UNLESS OTHERWISE SPECIFIED AND
SHOULD BE VERIFIED BY THE HOLDER AT
SITE PRIOR TO EXECUTION.

2. SUPERVISOR MUST UNDERSTAND ALL
DRAWINGS PRIOR TO EXECUTION.

3. THIS DRAWING IS THE
PROPERTY OF PAVILIONS
AND INTERIORS.
THIS DRAWING SHOULD NOT BE
REPLICATED WITHOUT WRITTEN
PERMISSION FROM PAVILIONS AND
INTERIORS.

DRAWN BY	PRINCE
DATE	12/06/2026
APPROVED AND CHECKED BY	PRINCE
VERSION.No.	DATE
1	18-06-2026
2	19-06-2026
3	03-07-2026
4	08-07-2026
5	09-07-2026

DRAWING NO:

04


PROJECT:

World Ayurveda Congress
2026

CLIENT:

DRAWING TITLE:

Site Plan

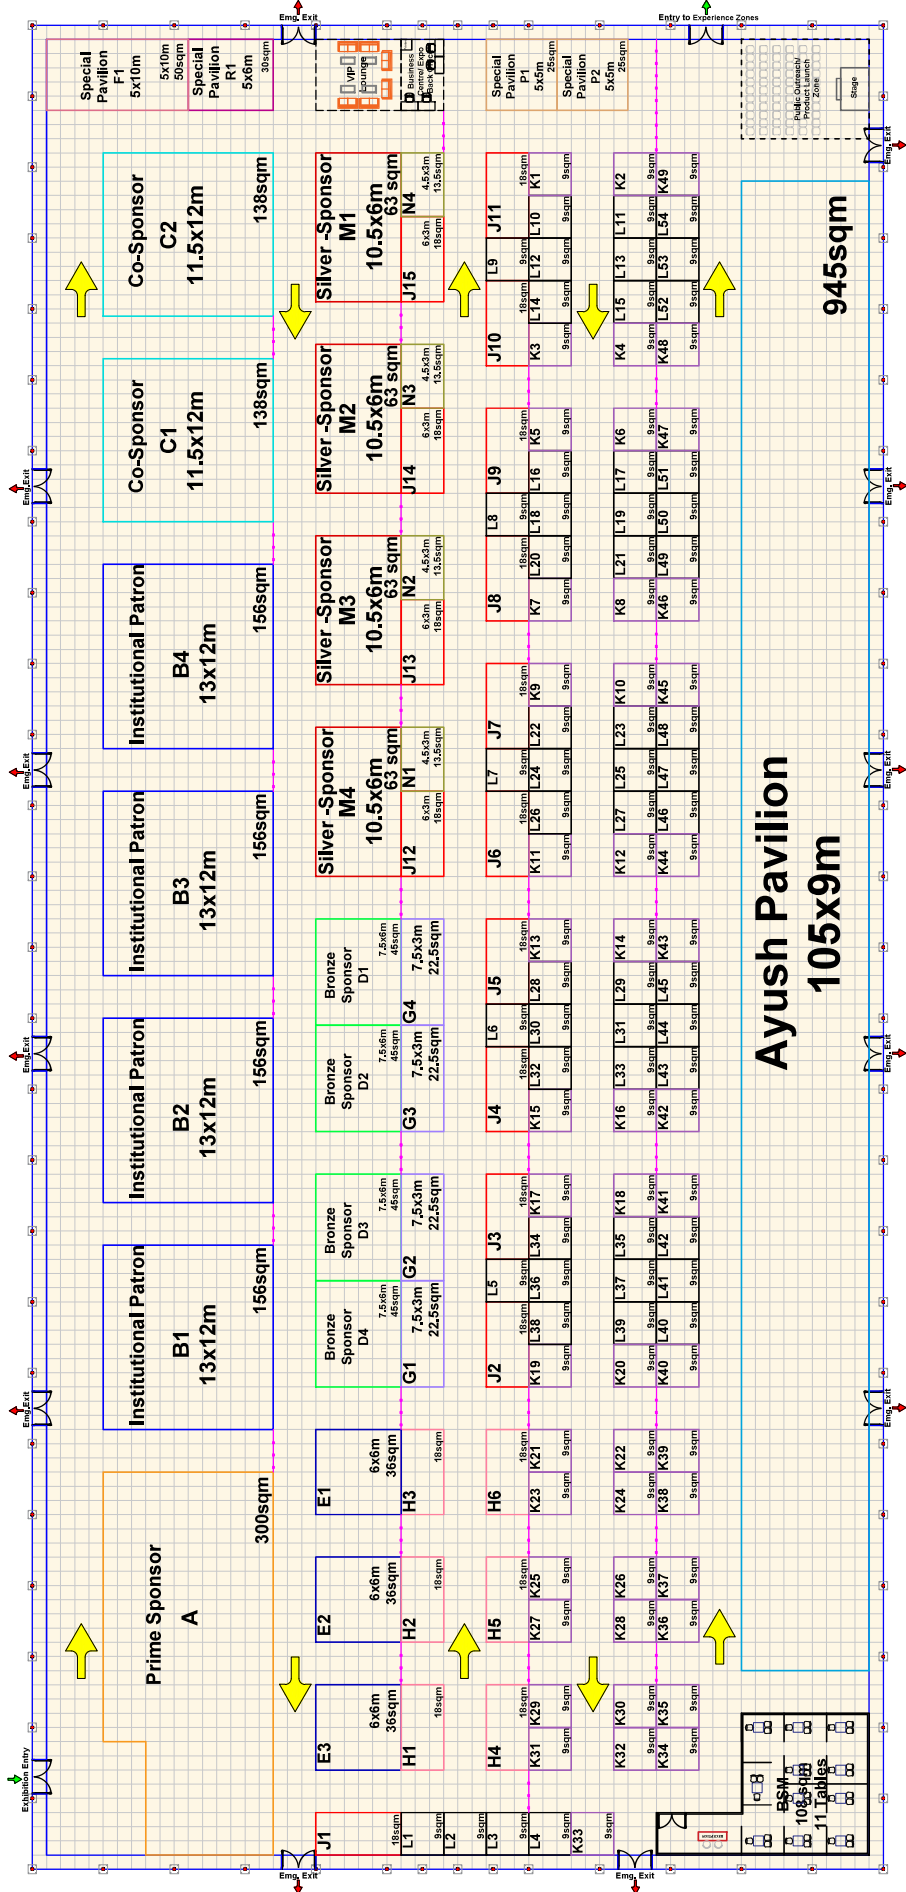

S.No	Description	Booth ID	Size	Qty
1	Prime Sponsor	A	300 sqm	1
2	Institutional Patron	B	13x12m - 156 sqm	4
3	Co-Sponsor	C	11.5x12m - 138 sqm	2
4	Silver-Sponsor	M	10.5x6 - 63 sqm	4
5	Bronze-Sponsor	D	7.5x6 - 45 sqm	4
6	Special Pavilion	F	5x10m - 50 sqm	1
7	Special Pavilion	R	5x6m - 30 sqm	1
8	Special Pavilion	P	5x5m - 25 sqm	2
9	Ayush Pavilion		105x9m - 945 sqm	1

S.No	Description	Booth ID	Size	Qty
10	Category - A	E	6x6m - 36 sqm	3
11	Category - B	G	7.5x3m - 22.5 sqm	4
12	Category - C	H	6x3m - 18 sqm	6
13	Category - D	J	6x3m - 18 sqm	15
14	Category - E	K	3x3m - 9 sqm	49
15	Category - F	L	3x3m - 9 sqm	54
16	Category - N	N	4.5x3m - 13.5 sqm	4
17	BSM		108 sqm	1
18	Public Outreach/ Product Launch Zone		7x9m 63 sqm	1
19	VIP Lounge		5x6m - 30 sqm	1
20	Business Center/ Expo Back Office		5x3m - 15 sqm	1